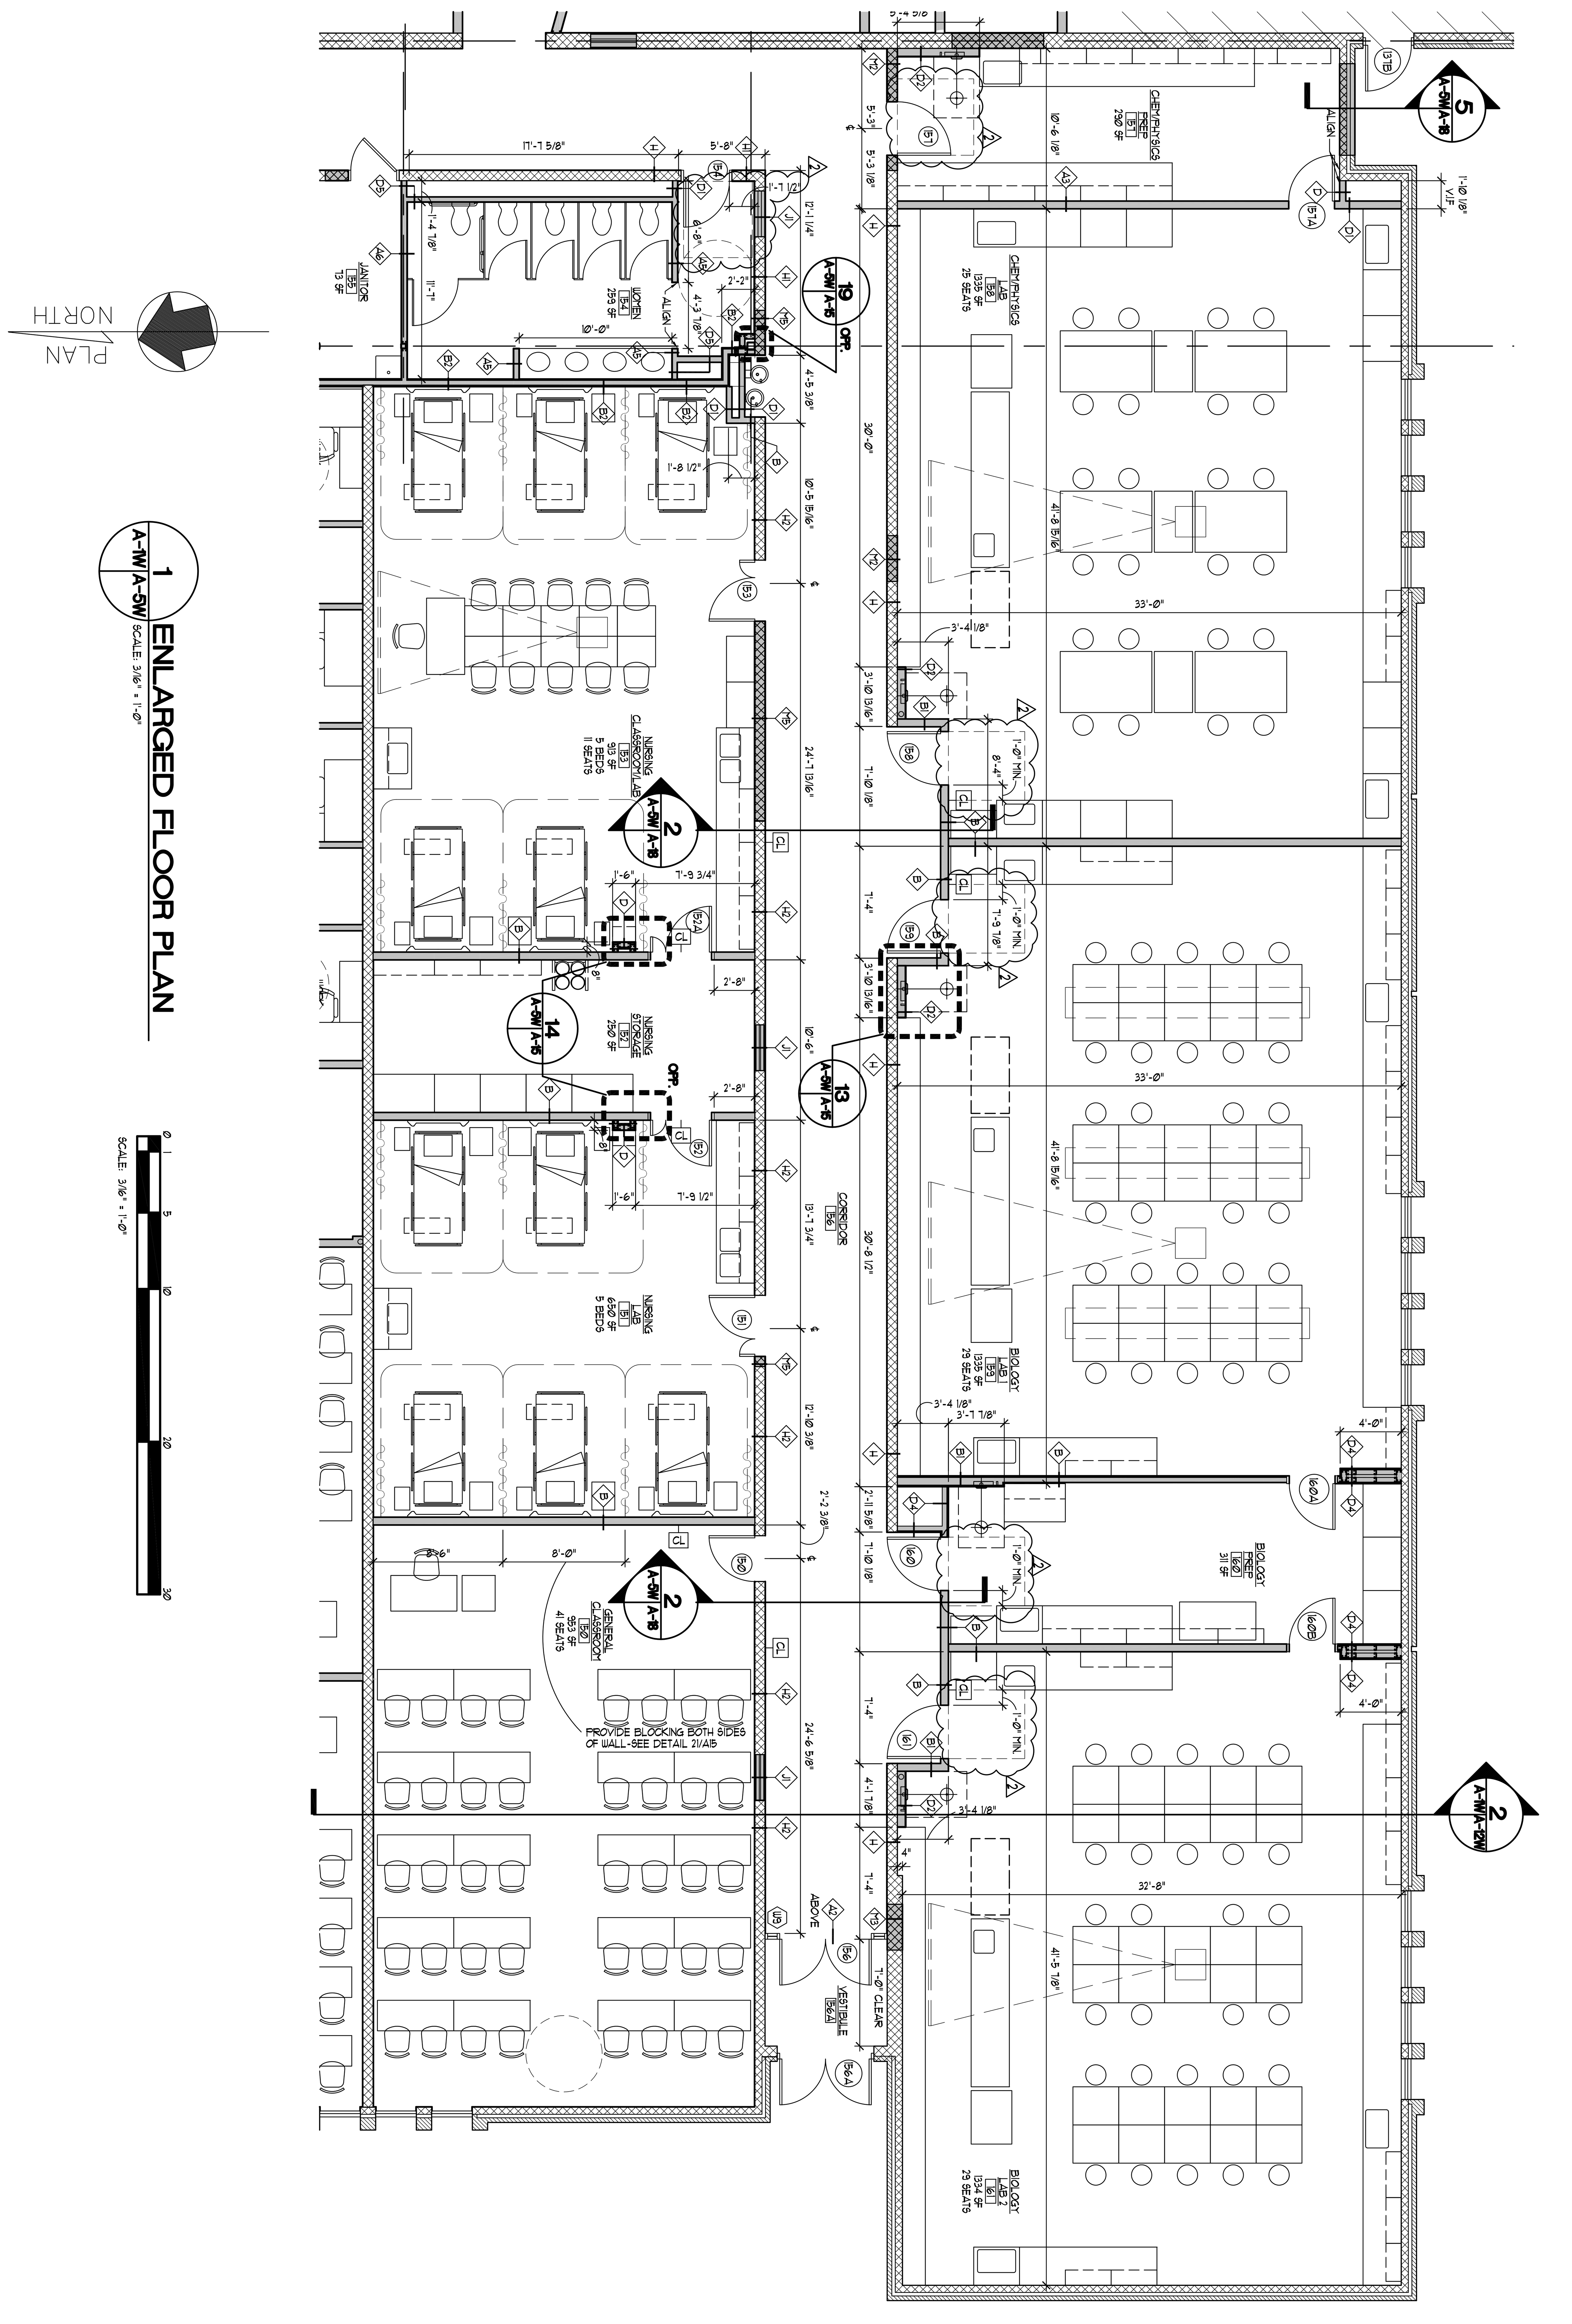

1 A-1W / A-5W
ENLARGED FLOOR PLAN
SCALE: 3/16" = 1'-0"

SCALE: 3/16" = 1'-0"

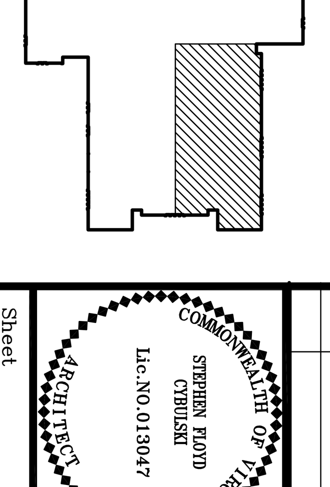

KEY PLAN
SCALE: 1" = 100'-0"

Sheet	A-5W
File Number	RCC-A5W-PLAN

COMMONWEALTH OF VIRGINIA
STEPHEN FLOYD CYBULSKI
Lic.NO.013047
ARCHITECT

NO.	REVISIONS DATE
2	REV. WORK 3/3/2010

Date: JANUARY 13, 2010

ENLARGED FLOOR PLAN
WARSAW CAMPUS

RAPPAHANNOCK
COMMUNITY COLLEGE
CAMPUS RENOVATIONS
WARSAW + GLENNS, VIRGINIA
PC: 260-17712

nbj ARCHITECTURE
A Professional Limited Company
GROVE PARK SQUARE
11537-B NUCKOLS ROAD
Glen Allen, Virginia 23059
☎(804) 273-9811 fax: (804) 273-9843